SHEET NOTES	
	1. REFER TO ELECTRICAL FOR ALL SITE AND SIDEWALK LIGHTING
	2. REFER TO LANDSCAPE PLANS FOR ALL POTTED PLANTER LOCATIONS

SITE DATA 1

TOTAL NET AREA	1.93 AC 84,083 SF
RETAIL	10,700 SF
PARKING (1/250first 3,000SF)	12 SP
(1/300 remaining SF)	26 SP
PARKING REQUIRED (TOTAL)	38 SP
PARKING PROVIDED (TOTAL)	64 SP
COVERAGE	12.73 %

SITE DATA 2

TOTAL NET AREA	2.68 AC 116,856 SF
RETAIL	14,600 SF
PARKING (1/250 first 3,000 SF)	12 SP
(1/300 remaining SF)	39 SP
PARKING REQUIRED (TOTAL)	51 SP
PARKING PROVIDED (TOTAL)	51 SP
COVERAGE	12.49 %

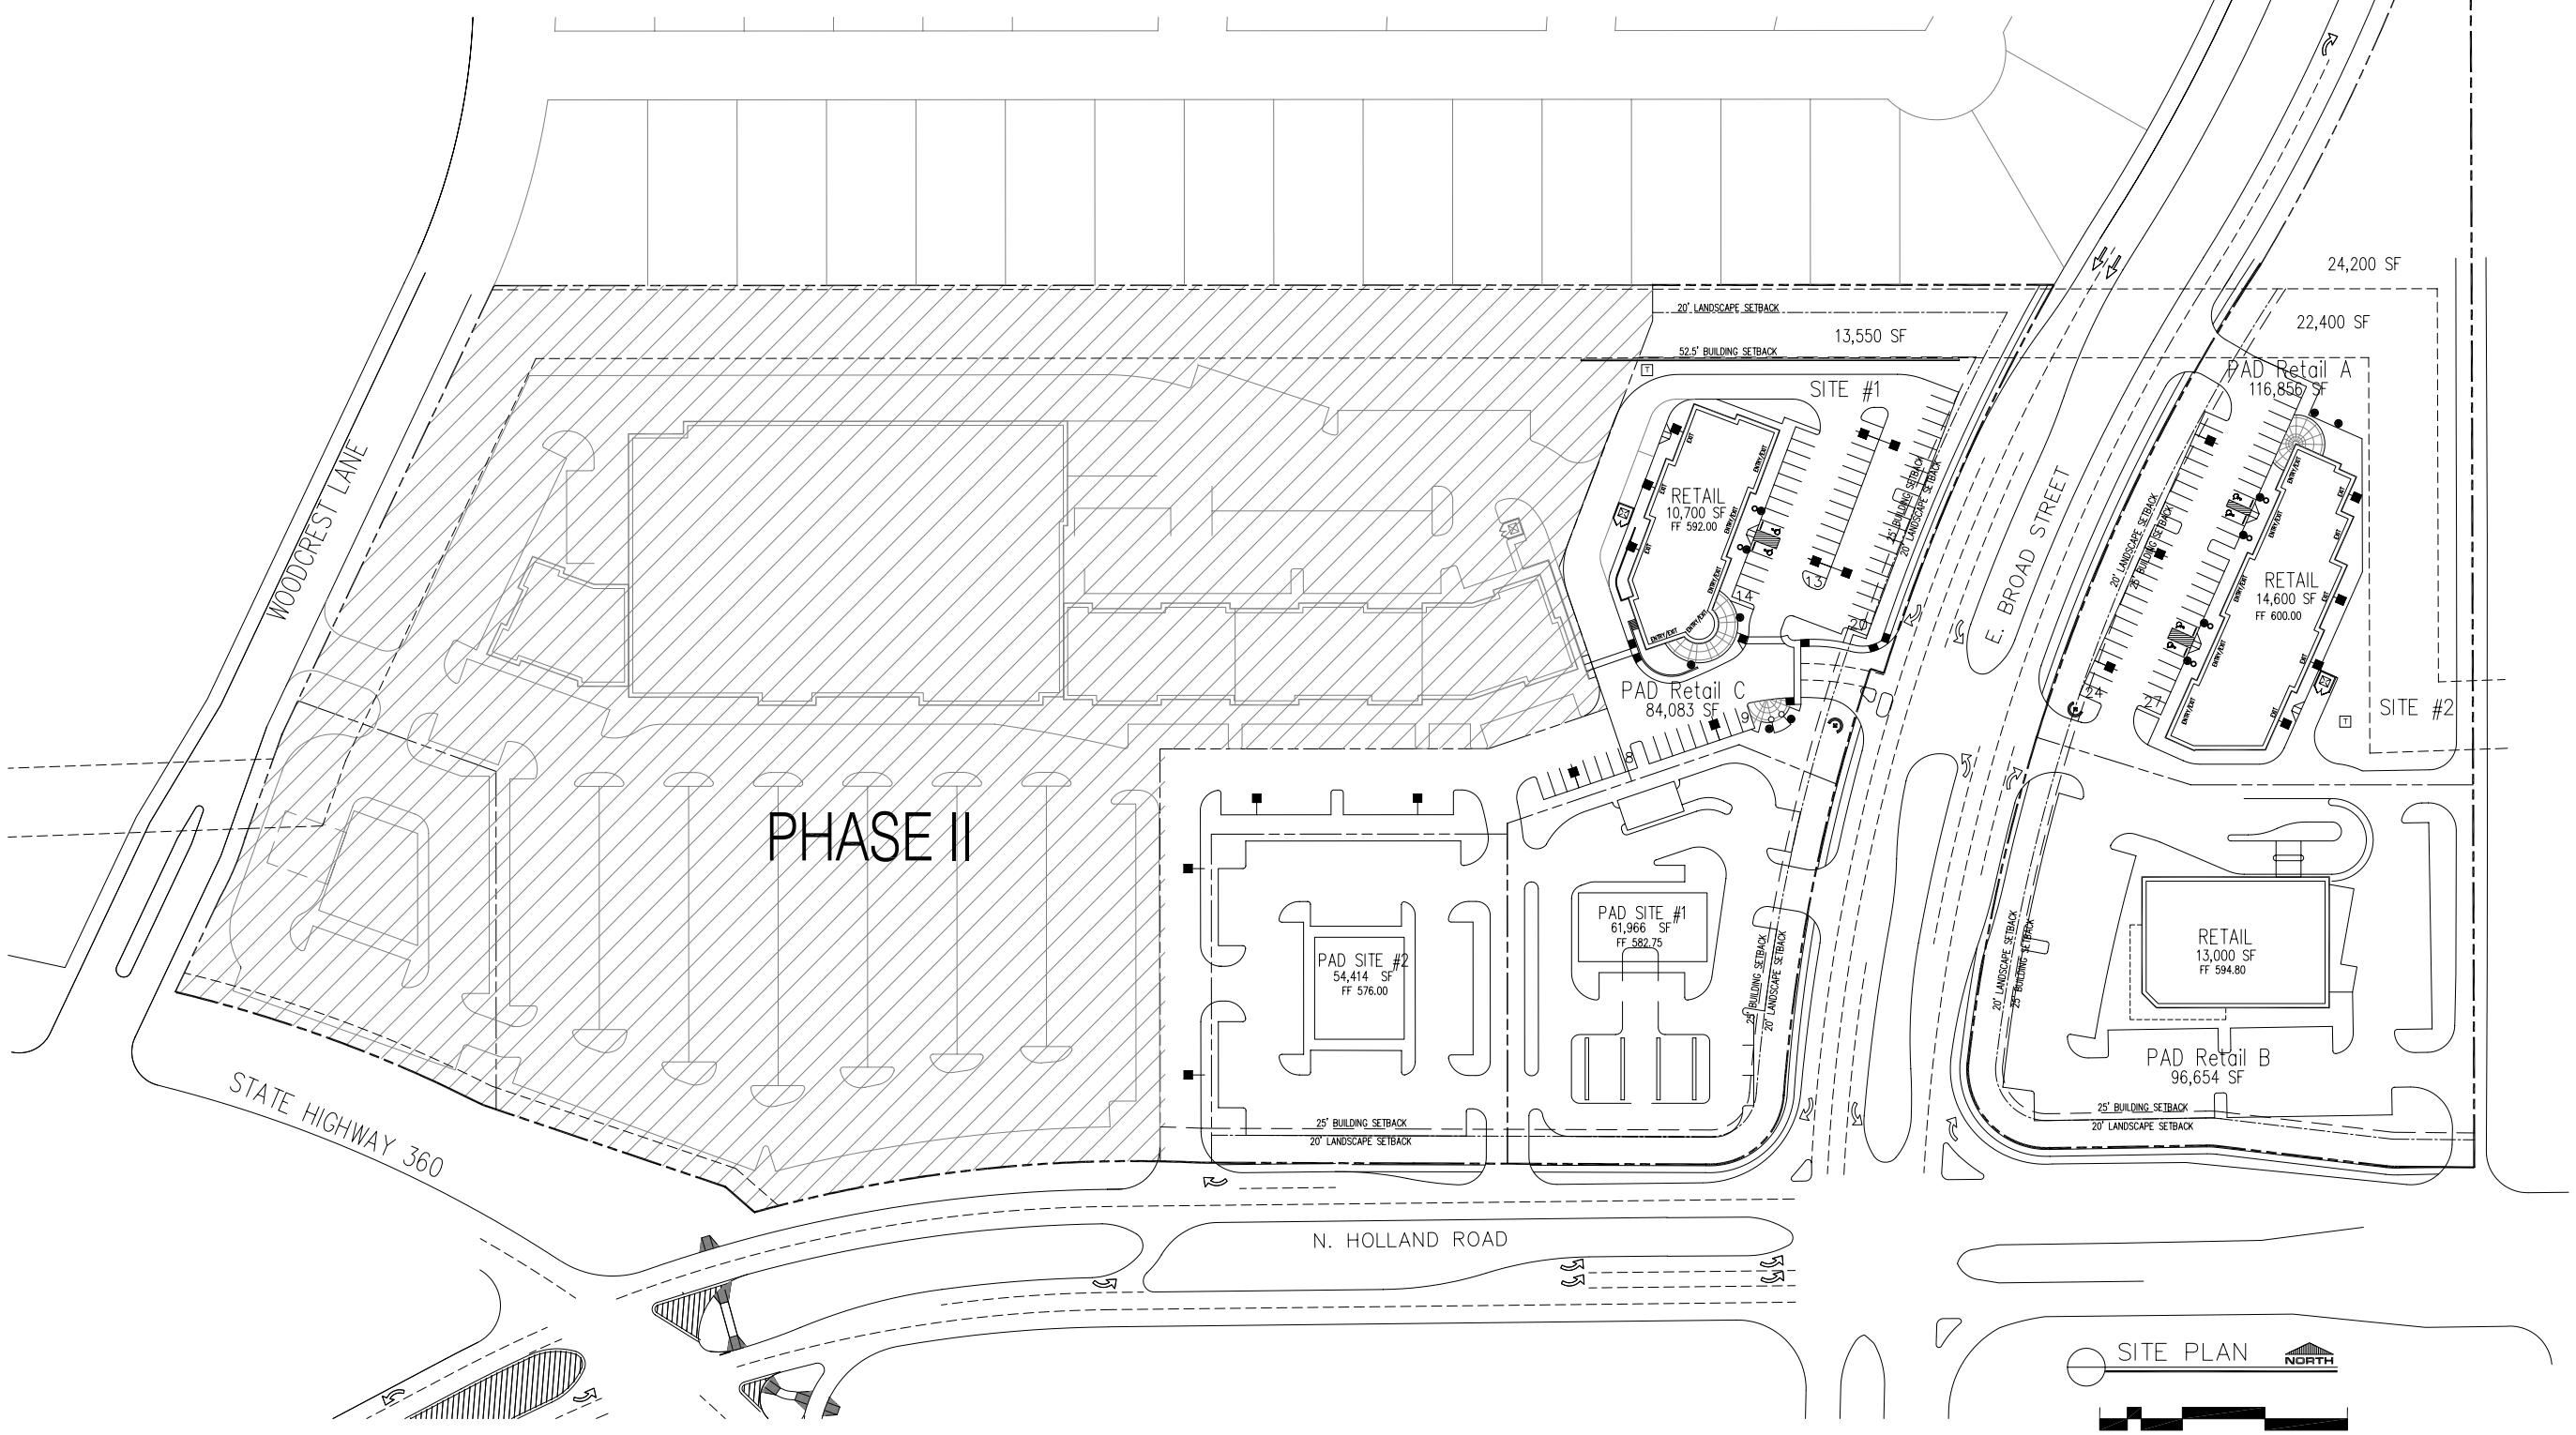

LOWE'S FARM MARKET

Highway 360 & N. Holland Road
Mansfield, Texas

HANOVER PROPERTY COMPANY
5950 BERKSHIRE LANE
SUITE 1200
DALLAS, TX 75225
PHONE: 214.445.2211
FAX: 214.368.7985

RICHMOND GROUP
ARCHITECTURE & PLANNING
12200 STEMMONS FREEWAY, STE. 317, DALLAS, TEXAS 75234
PHONE: 972.484.5977 – FAX: 972.484.8641 – RG@RG-ARCH.COM

All drawings and written material herein constitute the original and unpublished work of the Architect, and the same may not be duplicated, used or disclosed without the written consent of the Architect.

REVISION

PROJECT NUMBER
14115

DATE
23 FEB 2007

SHEET
SITE PLAN
A100

DWG. FILE	PLOT SCALE
14115–A100	1"=1'–0"